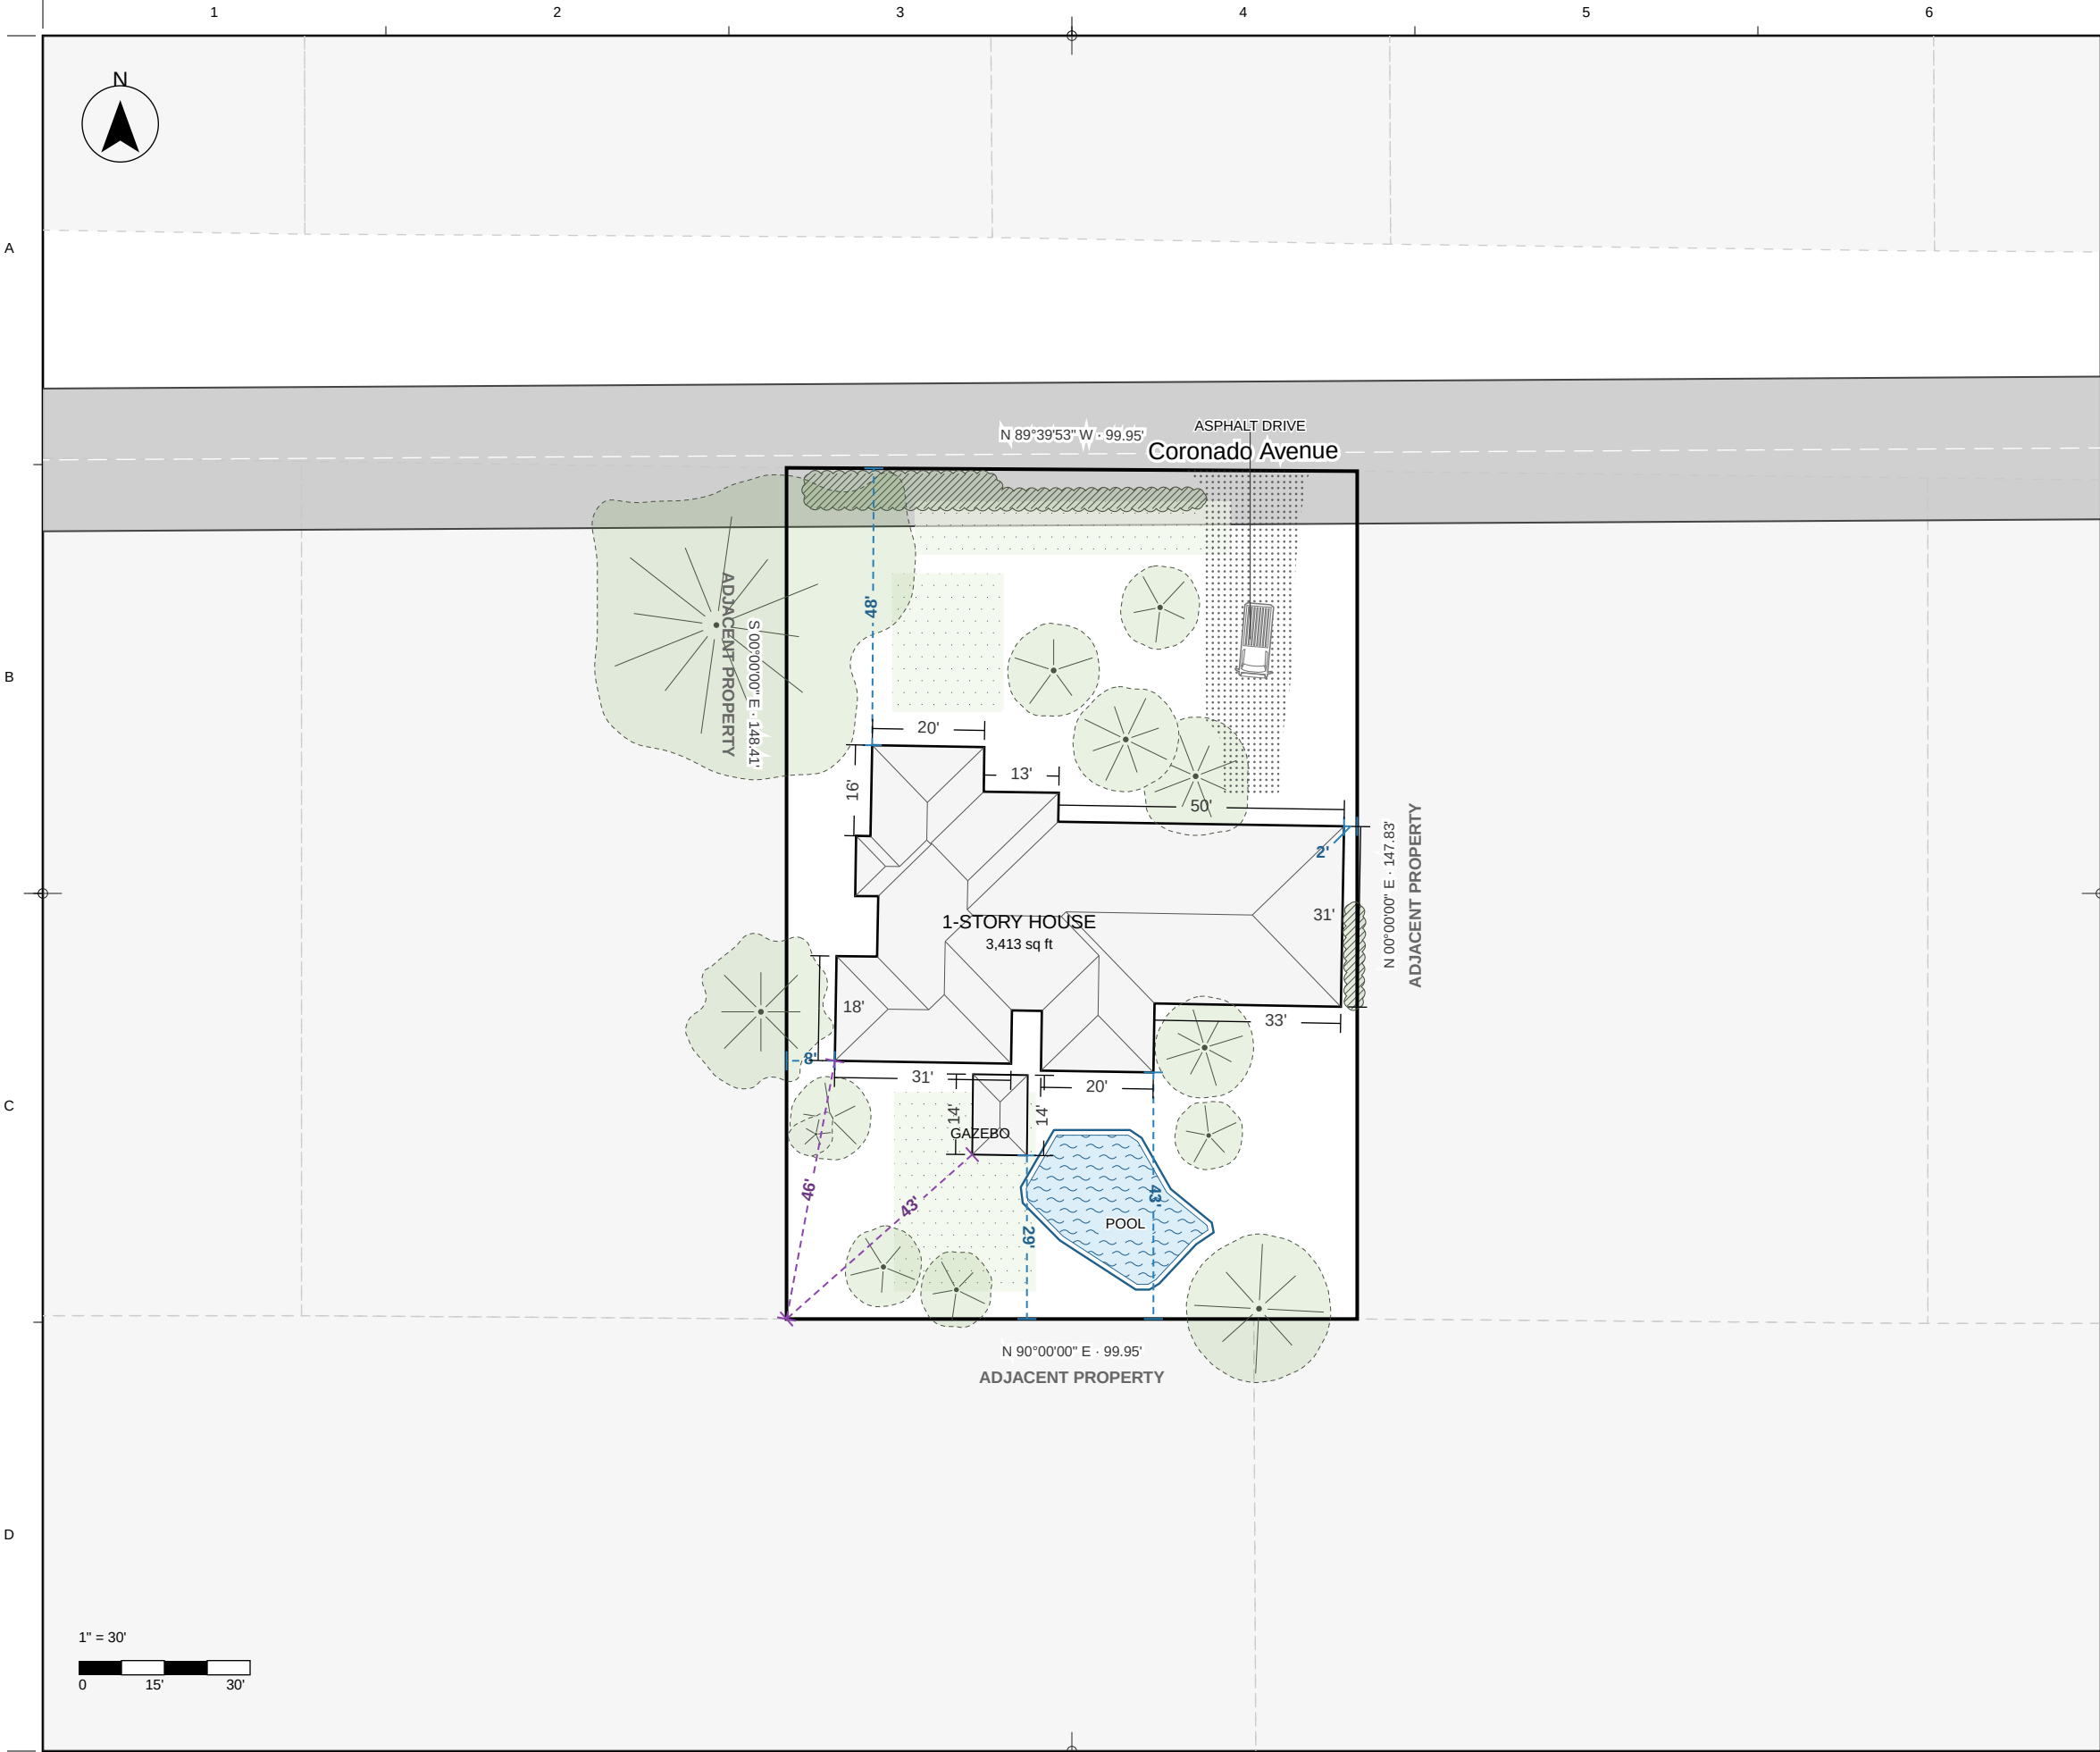


LEGEND

BOUNDARY		HARDSCAPE	
	Property Boundary		Asphalt Drive
	Neighbor Parcel		Pool
	Road Surface		Vehicle
	Curb Line	LANDSCAPE	
	Road Center Line		Existing Hedge
	Building Outline		Existing Tree (deciduous)
STRUCTURES			Existing Tree
	Building / Structure		Lawn
	Shed / Outbuilding	ANNOTATIONS	
			Setback Distance
			Corner Setback

DATA SOURCES

Parcel boundary: County records via Regrid
Building footprint: Google Buildings
Neighbor parcels: County records via Regrid
Site features: Google aerial imagery, September 24, 2024
Road geometry: OpenStreetMap
Parcel alignment: Calibrated
Reference CRS: WGS 84 / Web Mercator
Source: manual_verification
Magnitude: 2816.0m
Offset: -3.1m E, 2.4m N
Property details: County records via Regrid

GetSitePlan.ai

by Ergeon

PROJECT ADDRESS

108 Coronado Ave
Los Altos
CA 94022, USA

APN / PARCEL ID 16730005	LOT SIZE 14,817 sq ft (0.34 ac)
ZONING Single Family	YEAR BUILT 1940
SCALE 1" = 30'	DATE September 21, 2026
BUILDING FOOTPRINT 3,413 sq ft	SHEET 1 of 1 · Tabloid 11×17"
OWNER OF RECORD —	FLOOD ZONE X (0.2 PCT ANNUAL CHANCE FLOOD HAZAR...
LEGAL DESCRIPTION —	